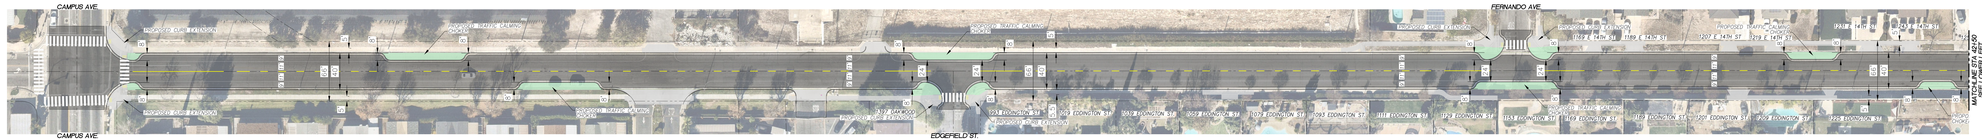

LEGEND

AC PAVEMENT

CONTINUOUS DEAD END SIGN (ONCE) (SEE DETAIL)

PROPOSED GROUNDY PAVEMENT LANDSCAPING

PREPARED BY: HDR ENGINEERS PROJECT	8TH AVE GROVE AVE. to 14TH ST. PAVEMENT REHABILITATION AND UTILITY IMPROVEMENTS 14TH STREET CITY OF UPLAND	DRAWING NO. SHEET 1 of 2