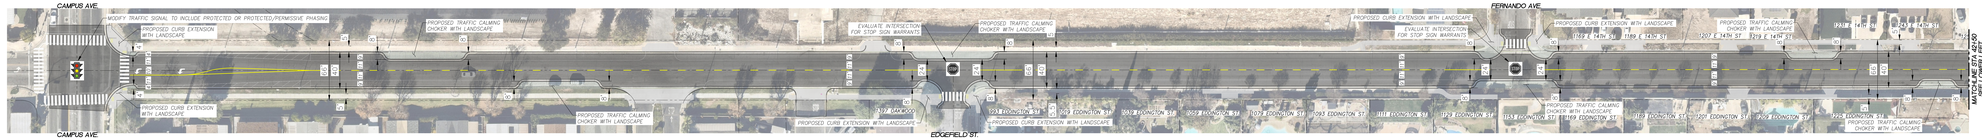

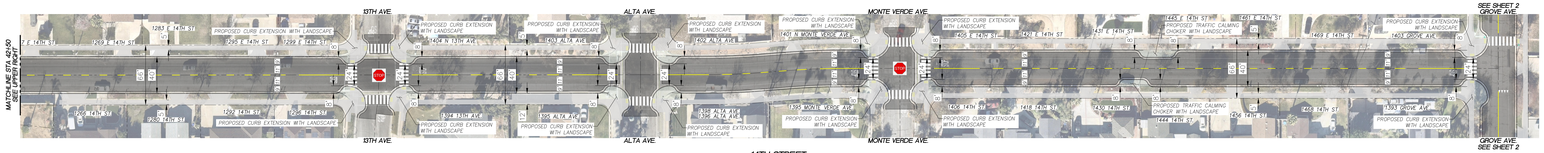
13TH AVE
ALTA AVE
MONTE VERDE AVE
SEE SHEET 2
GROVE AVE
MATCHLINE STA 42+50
SEE UPPER RIGHT
1409 E 14TH ST
1405 E 14TH ST
1401 E 14TH ST
1409 GROVE AVE
1405 GROVE AVE
1395 GROVE AVE
1395 MONTE VERDE AVE
1395 ALTA AVE
1395 ALTA AVE
1395 E 14TH ST
1395 E 14TH ST
1395 E 14TH ST